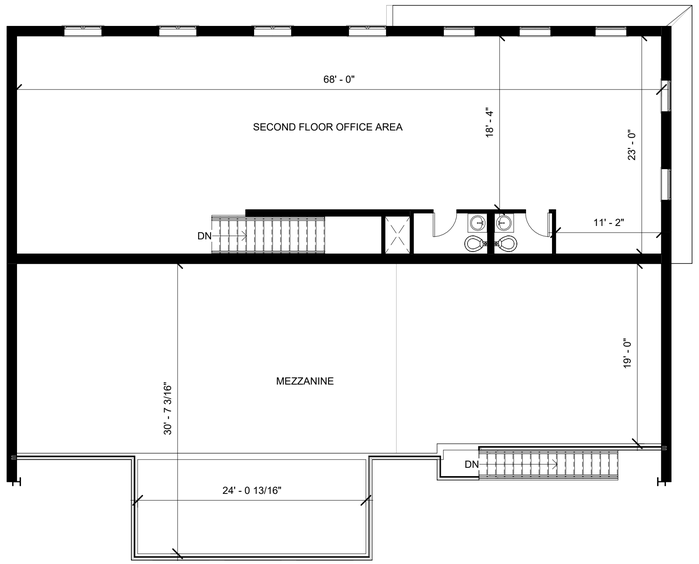

2 Bldg. No. 1 Mezzanine & Second Floor
1/8" = 1'-0"

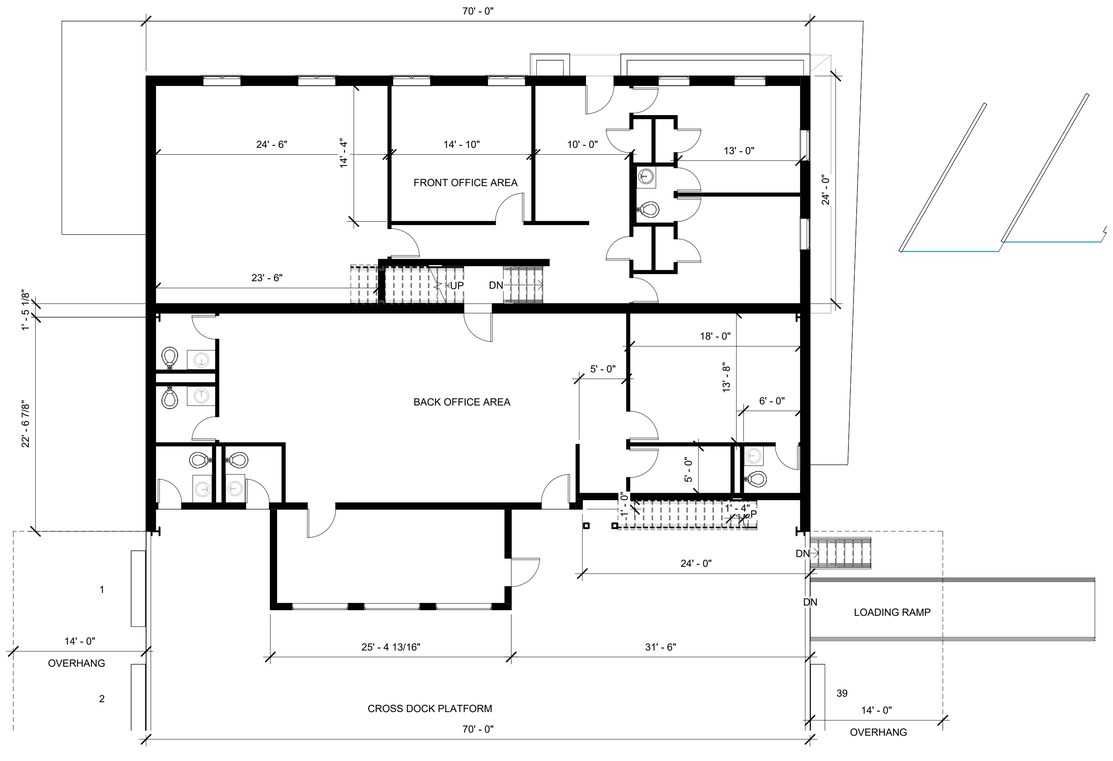

3 Bldg. 1 First Floor Office
1/8" = 1'-0"

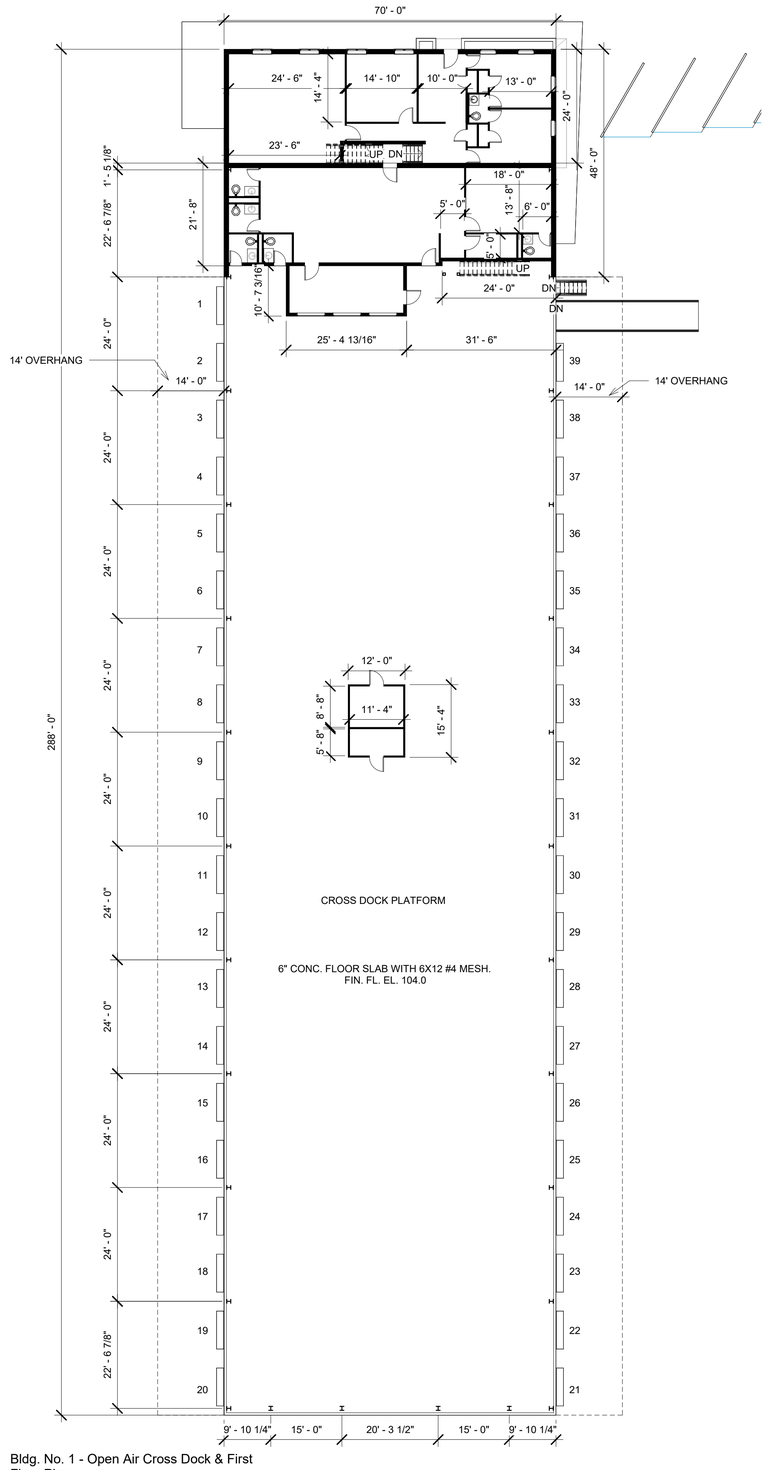

1 Bldg. No. 1 - Open Air Cross Dock & First Floor Plan
1/16" = 1'-0"

ProVisions
www.provisions.ws

6632 Telegraph Road, Suite 350
Bloomfield Hills, Michigan 48301

Consultant
Address
Address
Phone
Fax
e-mail

Consultant
Address
Address
Phone
Fax
e-mail

Consultant
Address
Address
Phone
Fax
e-mail

Consultant
Address
Address
Phone
Fax
e-mail

Consultant
Address
Address
Phone
Fax
e-mail

No.	Description	Date

1651 KERR DRIVE JACKSON, MS

BLDG. NO. 1 - OPEN AIR DOCK & OFFICES

Project number	Project Number
Date	07/23/2026
Drawn by	KB
Checked by	Checker

A.1

Scale	As indicated

7/24/2026 3:18:25 PM